Einbaustelle ohne Unterfahrbarkeit

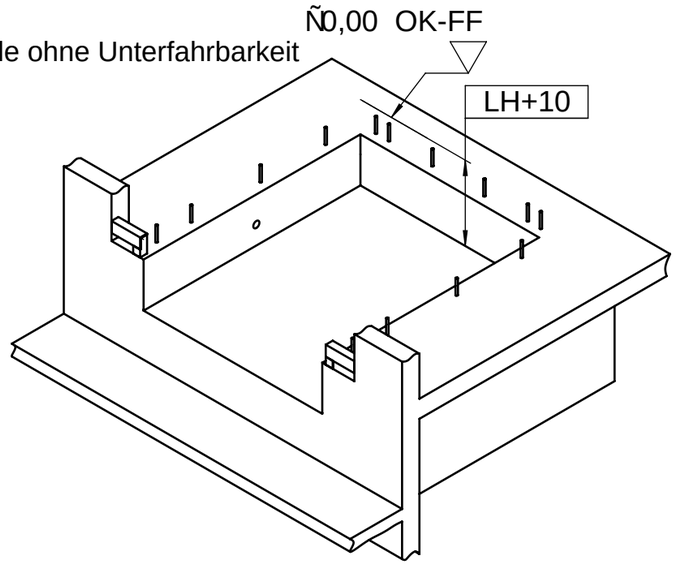

Die horizontale Anprallast F = 100kN muss vom Bauwerk aufgenommen werden

F1 = 57 kN (Ruhelage)
F2 = 42 kN (Notstopp)

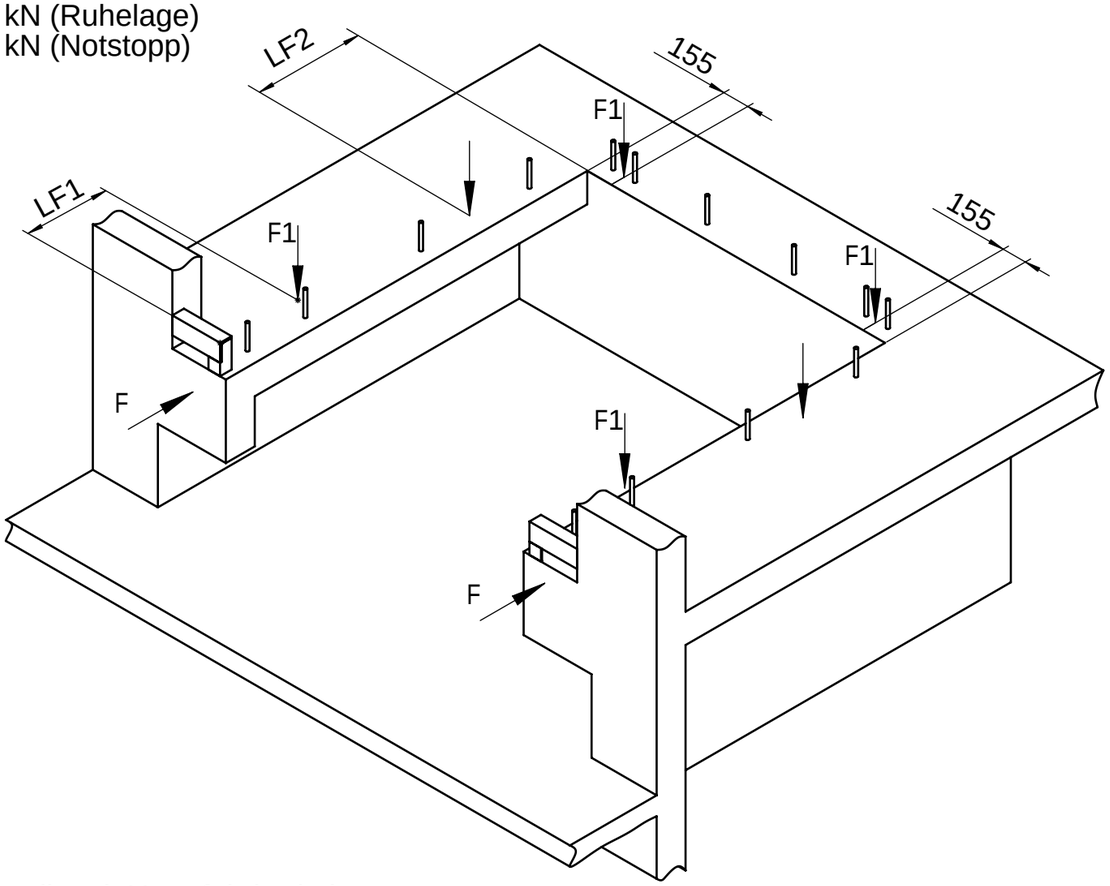

Einbaustelle mit Unterfahrbarkeit

B-B (1 : 10)
seitlich

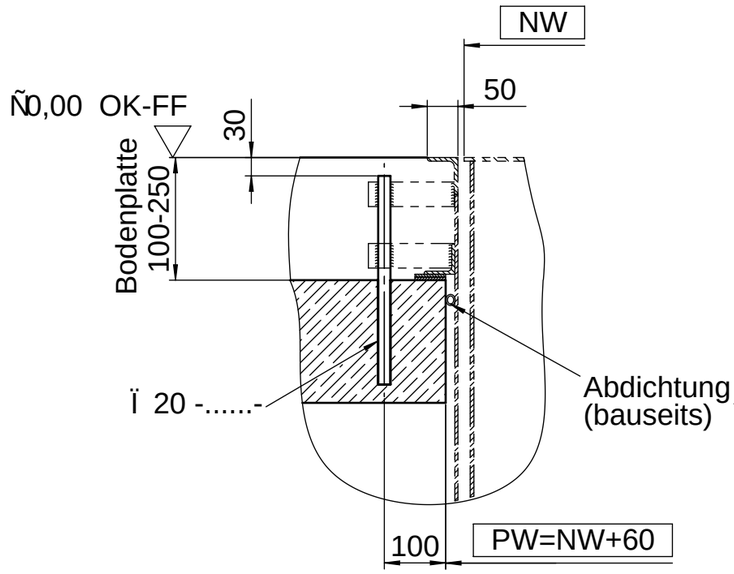

C-C (1 : 10)
hinten

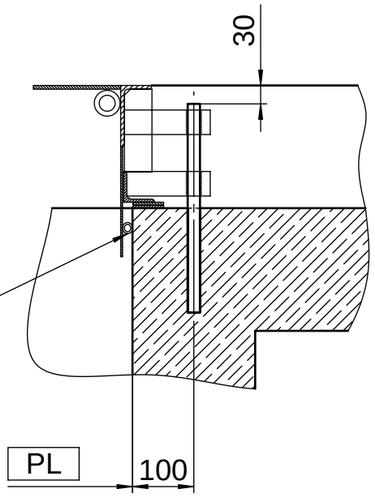

Diese Zeichnung besteht aus zwei Blª ttern

Bauseitige Leistungen:

1. Rohr f¿r Elektroleitung (Innendurchmesser min. 70mm, Rohrbº gen < 45Á)
2. AnschweiÇenden Ï 20 x .....mm
3. Rampenabschluss z.B. Winkelprofil 120x80x10 DIN 1029

Achtung!

- Die angegebenen MaÇe sind genau einzuhalten
- Auf Rechtwinkligkeit der Grube ist unbedingt zu achten
- Die Ecken m¿ssen scharfkantig ausgef¿hrt sein
- Die DiagonalmaÇe m¿ssen gleich sein
- Die Einbaustelle ist komplett bauseits zu erstellen

It is forbidden by law to copy, duplicate this document, to transmit it to any third party or to misuse it in any way.
The drawing remains our property and is to be returned immediately after use.

	Name	Date	General Tolerance: ISO 2768-mK	Debur and break sharp edges	
Drawn	B. Octavian	17.09.2016			
Checked	Wieckhorst	14.11.2016			
Quality-A.					
			Last Saved:	wieckhorst	20.03.2017 14:27:15

Scale: 1:25 | Revision: 00

Semifinished product:

Title: Einbauzeichnung "Methode DZ" f¿r L530

novoferm
Docking Solution und Service GmbH
Springrad 4, D-30419 Hannover

Drawing Number: 040-NF-PIT-137209-DE | A3 | Sheet 1 of 2

Material:

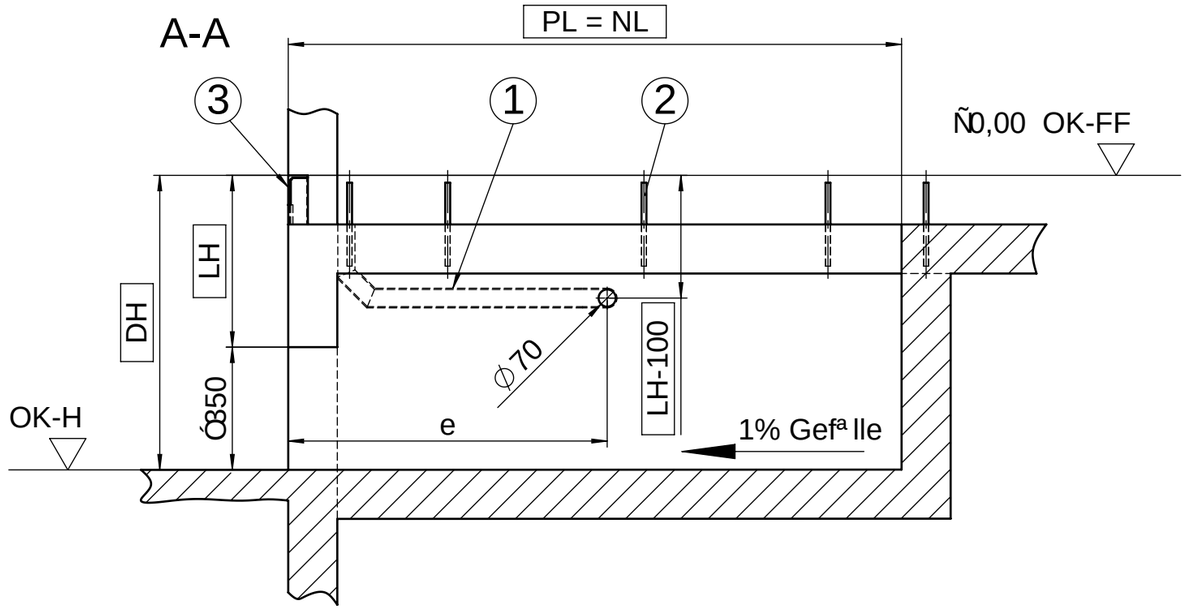

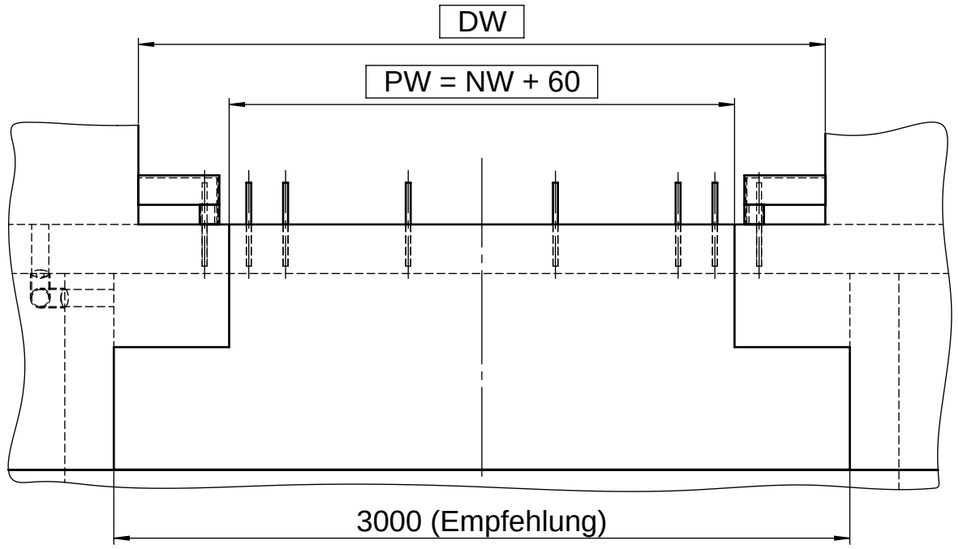

Mindesttiefe der Unterfahrbarkeit pr¿fen
(Empfehlung = 2500mm)

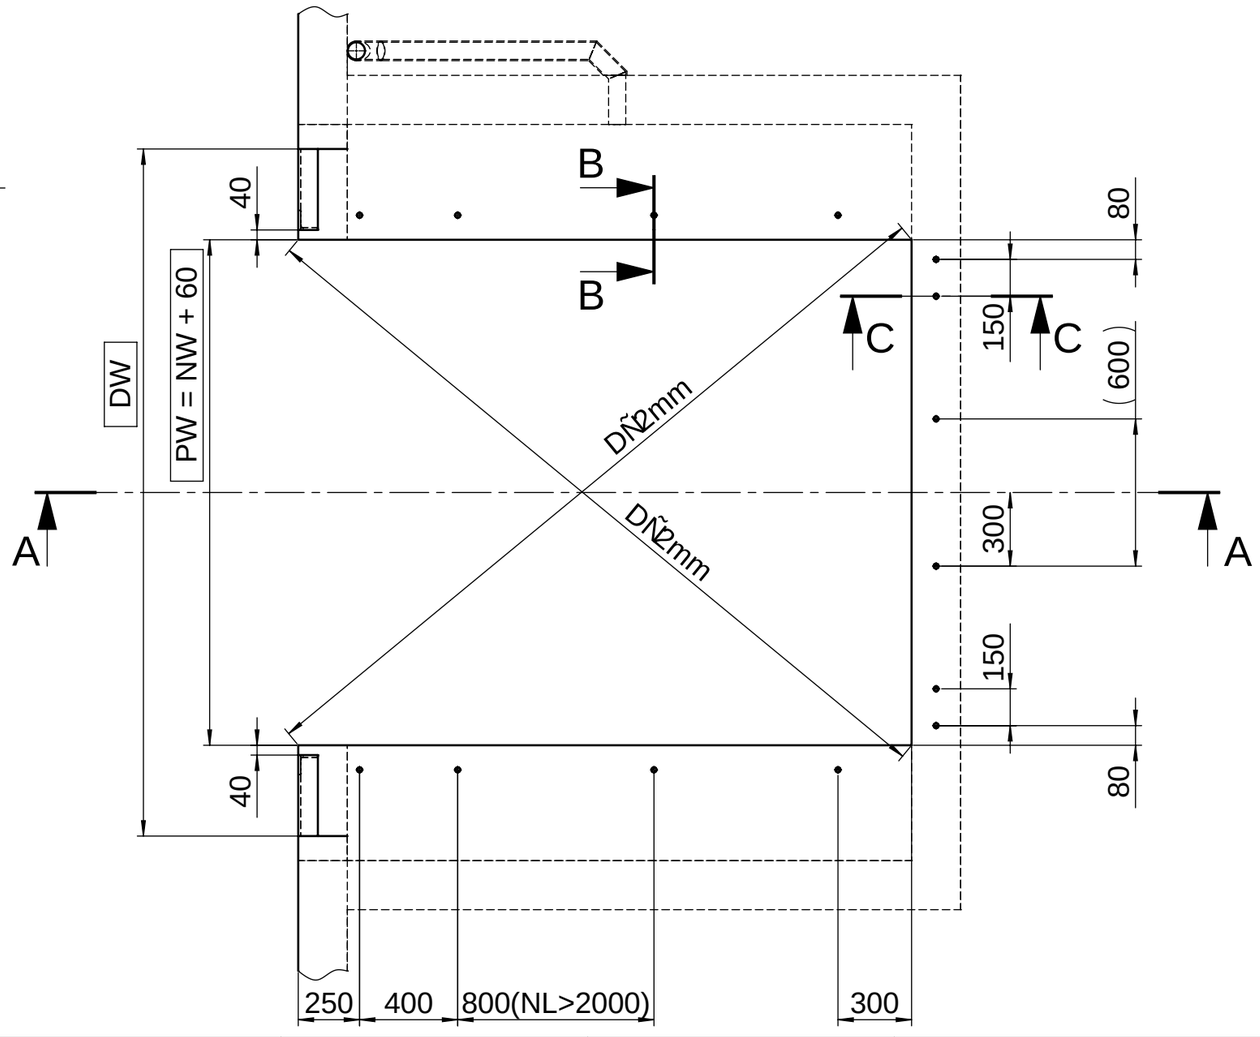

NW	PW
1750	1810
2000	2060
2250	2310
2400	2460

NL	2000	2000	2500	2500	3000	3000
LH	600	700	600	700	600	700
PL	2000	2000	2500	2500	3000	3000
e	1250	1400	1700	1800	2200	2200
n	12	12	14	14	14	14
LF1	500					
LF2	800	700	900	850	1250	1350

LH	Bauhº he
NL	Nennlª nge
PW	Einbaubreite
PL	Einbaulª nge
OK-H	Oberkante Hofniveau
OK-FF	Oberkante FertigfuÇboden
DW	Torbreite
DH	Rampenhº he
n	Anzahl AnschweiÇenden

Diese Zeichnung besteht aus zwei Blª ttern

It is forbidden by law to copy, duplicate this document, to transmit it to any third party or to misuse it in any way.
The drawing remains our property and is to be returned immediately after use.

General Tolerance: ISO 2768-mK

Debur and break sharp edges

Scale: 1:25

Revision: 00

Semifinished product:

	Name	Date
Drawn	B. Octavian	17.09.2016
Checked	Wieckhorst	14.11.2016
Quality-A.		

Last Saved: wieckhorst 20.03.2017 14:27:15

Title:

Einbauzeichnung "Methode DZ" f¿r L530

novoferm
Docking Solution und Service GmbH
Springrad 4, D-30419 Hannover

Drawing Number: 040-NF-PIT-137209-DE

A3

Sheet 2 of 2

Material: